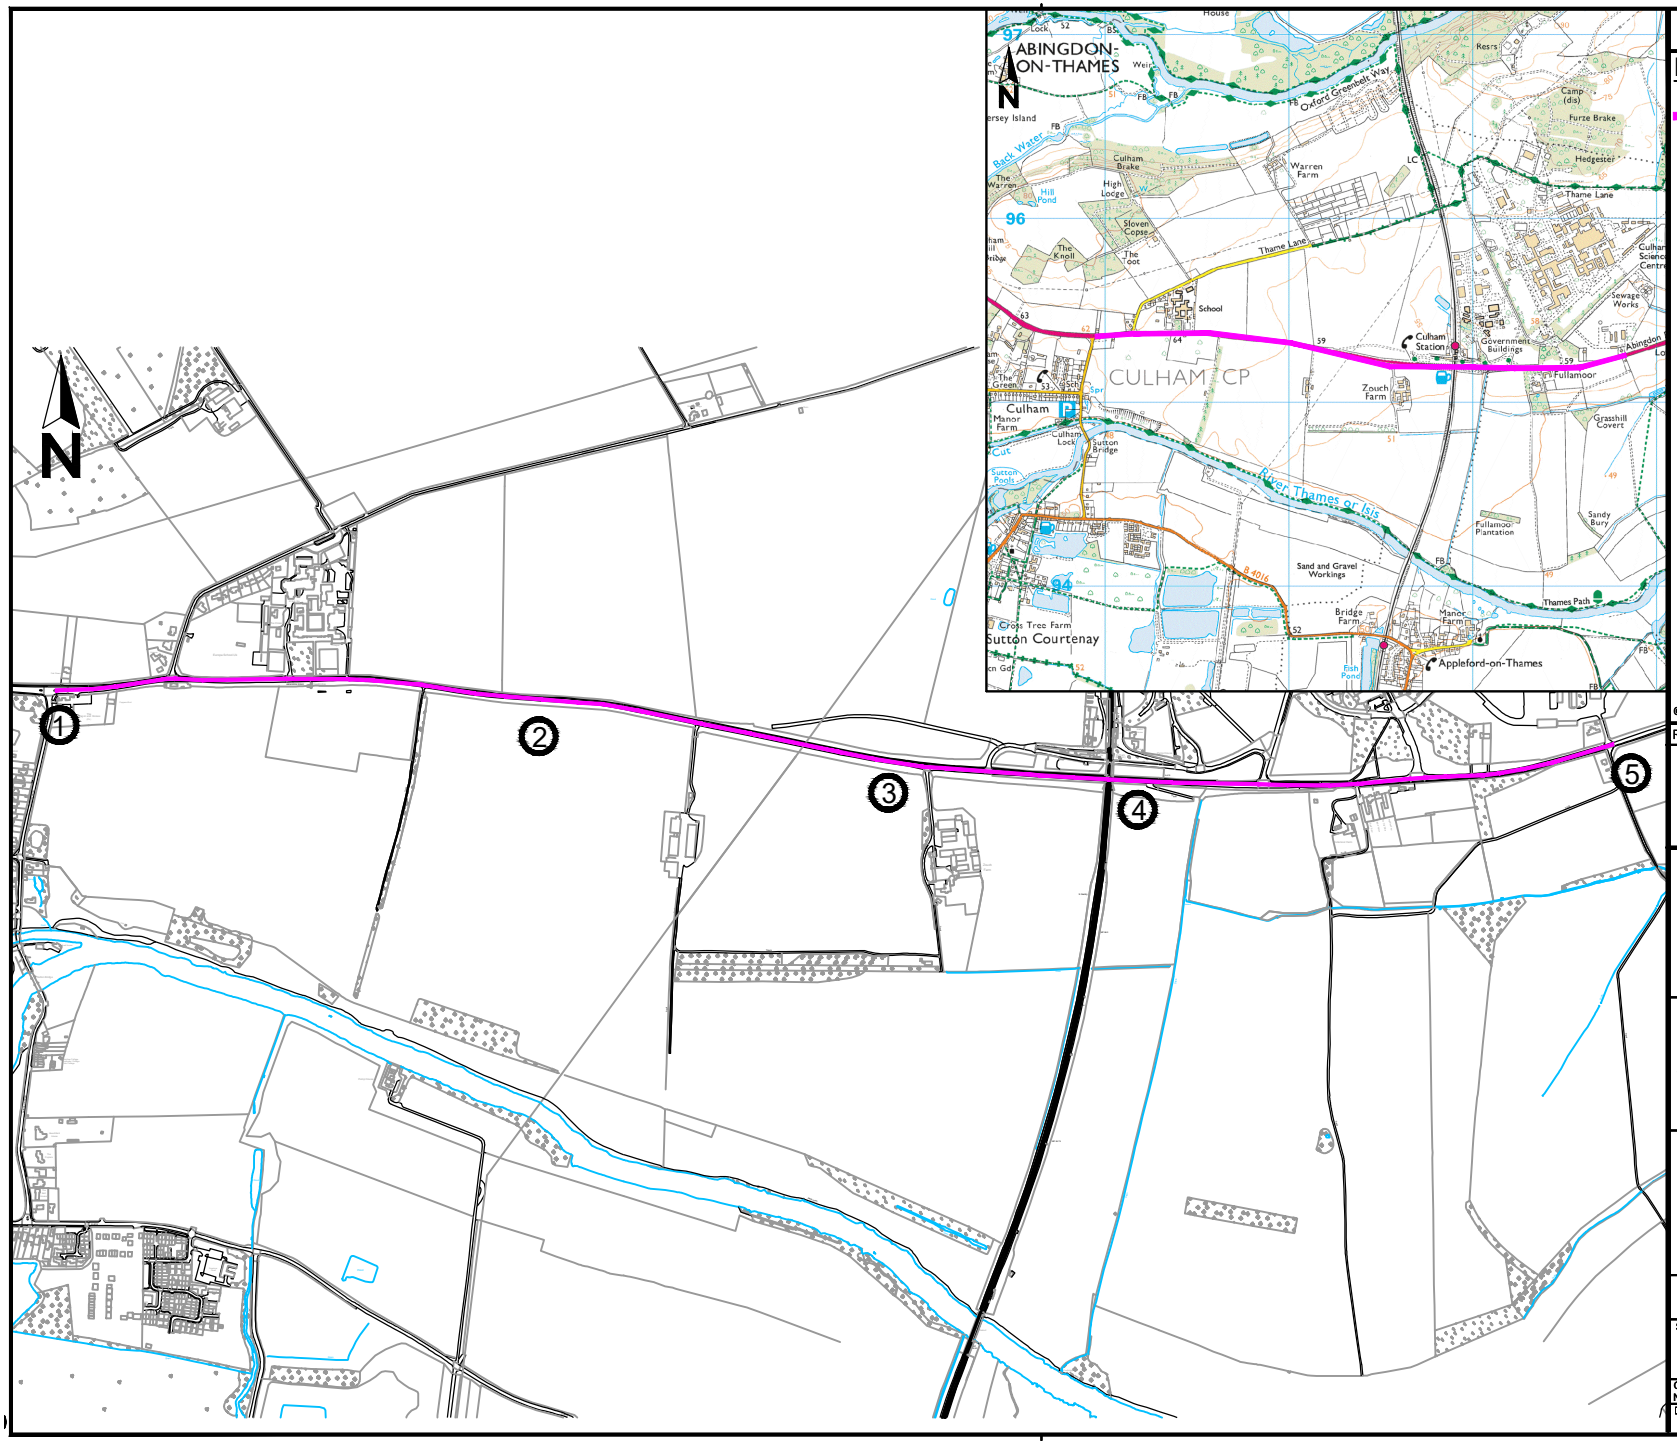

Drawing No.

Revision 0

Key

Location of works

Grid Ref

1. 450937E, 195358N
2. 451846E, 195341N
3. 452515E, 195222N
4. 452981E, 195188N
5. 453849E, 195258N

© Crown Copyright and Database rights 10023343 2017

Rev.	Date	Purpose of revision	Drawn	Checked	Approved

OXFORDSHIRE COUNTY COUNCIL

Owen Jenkins
Director for
Infrastructure Delivery
Communities
Oxfordshire County Council
County Hall
New Road
Oxford
OX1 1ND
Tel: 0845 310 1111

Project title

SURFACE DRESSING 2023/24
SITE 2. CULHAM - A415 STATION ROAD
SCIENCE CENTRE

Drawing title

LOCATION PLAN

Drawing Status

FOR INFORMATION

Scale @ A4	Drawn by	Checked by	Approved by
N.T.S	LA		
	Date drawn	Date checked	Date approved

Oxfordshire Project No. & File Ref.

Drawing No. | Revision